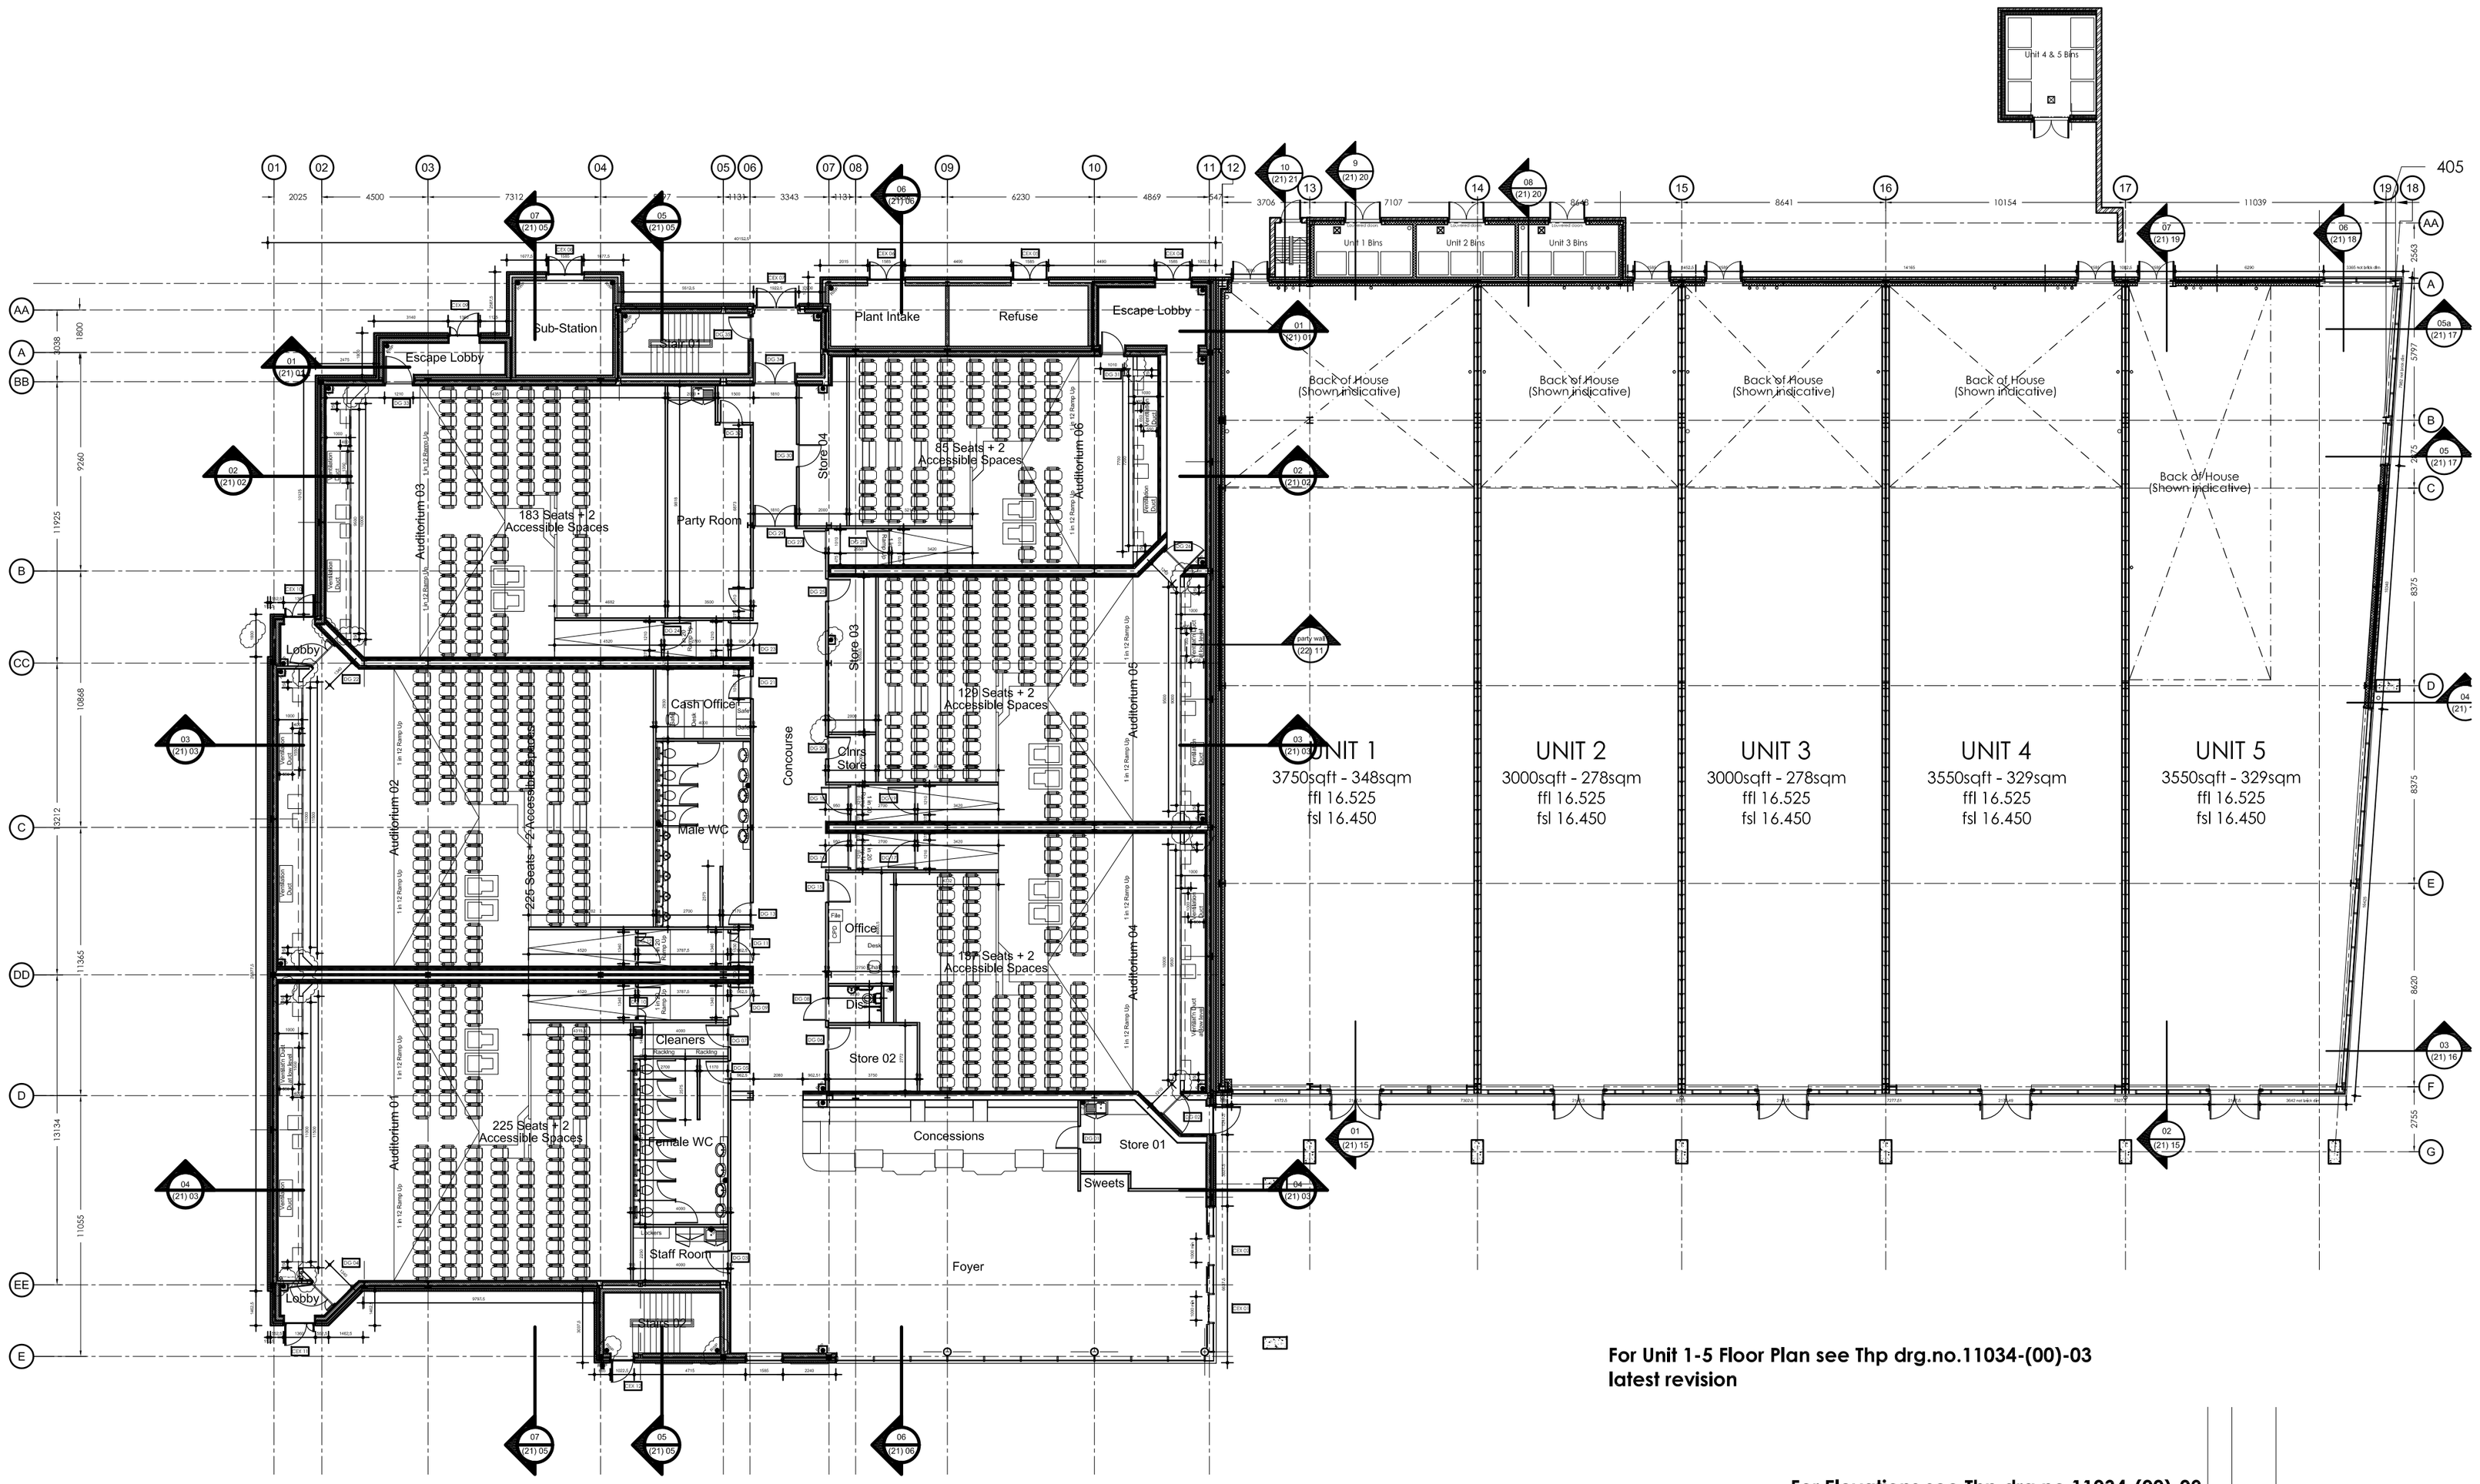

For Unit 1-5 Floor Plan see Thp drg.no.11034-(00)-03 latest revision

For Unit 6 Floor Plan see Thp drg.no.11034-(00)-02 latest revision

For Elevations see Thp drg.no.11034-(00)-09 latest revision

THIS DRAWING HAS BEEN PREPARED TO ASSIST THE CONTRACTOR IN DELIVERING A DESIGN AND BUILD PROJECT AND IS NOT INTENDED TO BE A FINAL DRAWING FROM WHICH ACCURATE QUANTITIES CAN BE TAKEN. ALL DETAILS SHOWN ARE SUBJECT TO DESIGN DEVELOPMENT.

FOR STRUCTURAL DETAILS REFER TO STRUCTURAL ENGINEERS DETAILED DESIGN DRAWINGS & SPECIFICATIONS

FOR M+E DETAILS REFER TO M&E CONSULATANTS DESIGN DRAWINGS & SPECIFICATIONS

CAD file reference CAD FILE REFERENCE

Rev	Date	Description	Rev By	Chk'd By
P2	-	awaiting rev.	GS	HP
P1	19.01.16	Tender issue.	GS	HP

Project Title	Cinema and Restaurant Development Doncaster CCQ Waterdale Doncaster
Client	Muse Developments Ltd
Status	
Scale	1:200
Drawing Size	A2
Drawn By	GCS
Checked By	PB
Date	Jan 2016
Drawing Title	Units 1-6 Ground Floor General Arrangement
Job-Dwg No	11034-(00)-01
Rev	P2

THE HARRIS PARTNERSHIP WAKEFIELD
2 St. Johns North, Wakefield, WF1 3QA
t. 01924 291 800 f. 01924 290 072

THE HARRIS PARTNERSHIP MANCHESTER
2nd Floor, Carvers Warehouse,
77 Dale Street, Manchester, M1 2HG
t. 0161 238 8555 f. 0161 244 5809

THE HARRIS PARTNERSHIP MILTON KEYNES
The Old Rectory, 79 High Street
Newport Pagnell, MK16 8AB
t. 01908 211 577 f. 01908 211 722

THE HARRIS PARTNERSHIP READING
101 London Road, Reading, RG1 5BY
t. 0118 950 7700 f. 0118 956 8642

THE HARRIS PARTNERSHIP
ARCHITECTS
www.harrispartnership.com

This drawing is copyright and may not be reproduced in whole or part without written authority. Do not scale off this drawing.

APPENDIX 3